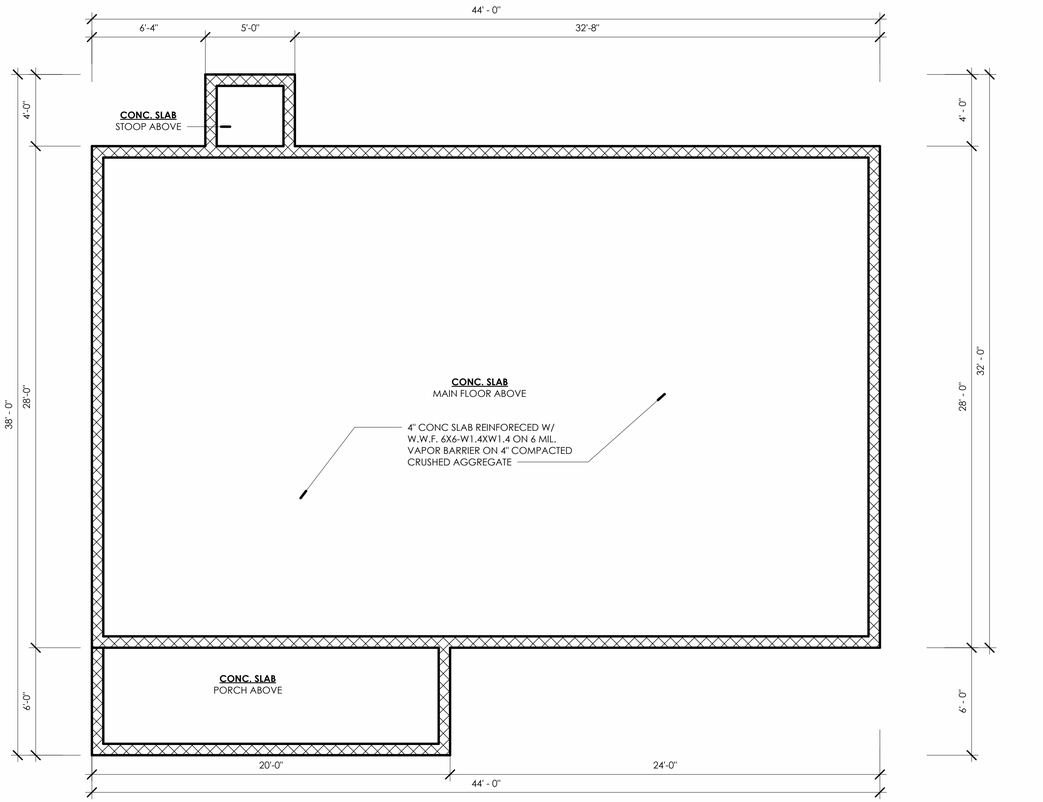

2 FOUNDATION PLAN
1/4" = 1'-0"

0' 2' 4' 8'

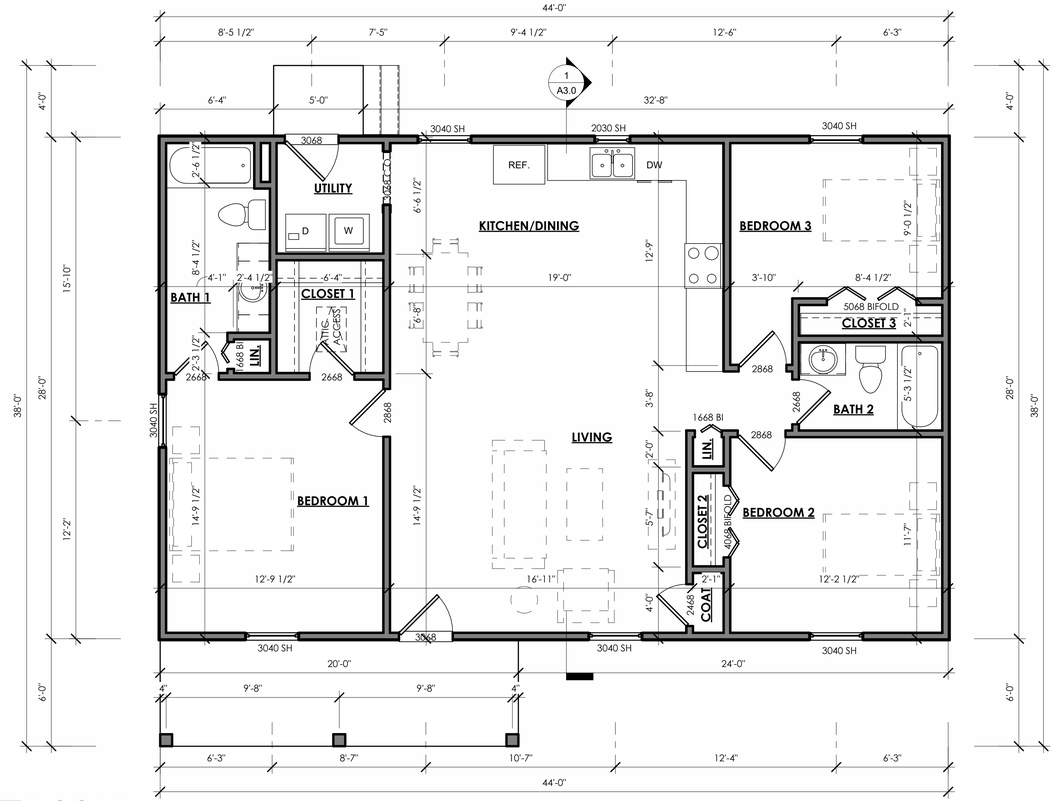

1 FLOOR PLAN
1/4" = 1'-0"

0' 2' 4' 8'

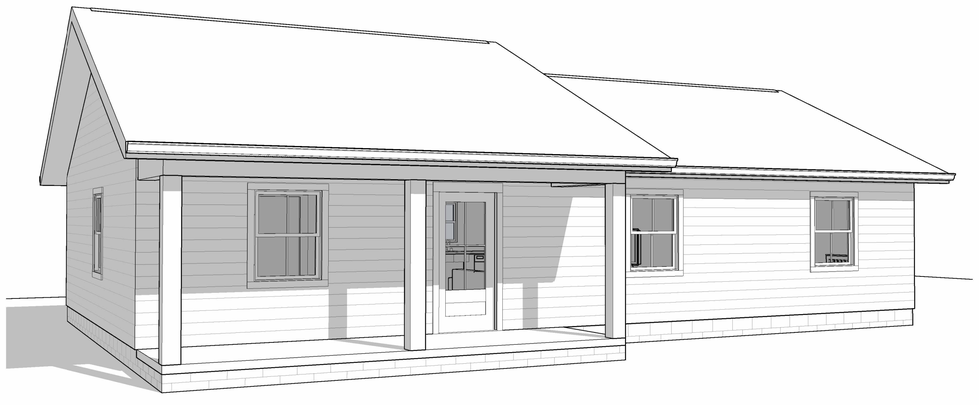

4 PERSPECTIVE VIEW

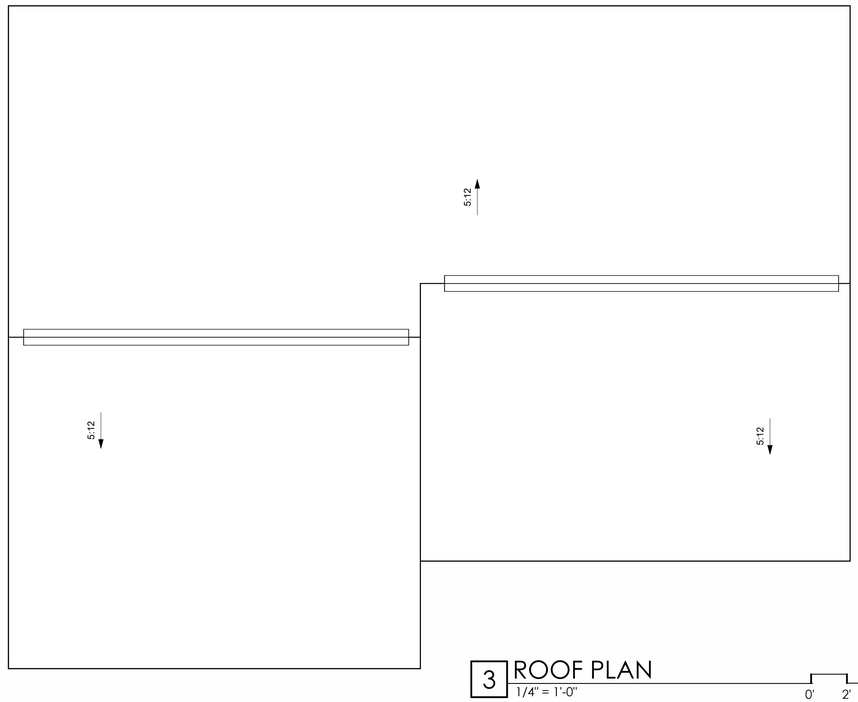

3 ROOF PLAN
1/4" = 1'-0"

0' 2' 4' 8'

KEVIN T. PERRY, PE, AIA
ARCHITECT | ENGINEER
PO BOX 1088
MURRAY, KY
PHONE: 270.331.5439
archi.ology.ky@gmail.com

archi-ology
the art & science of building design

THE FULLER CENTER - 3BD/2BTH HOME

FITZGERALD, GA

REV.	DATE

DATE: 0114.2026
PROJECT NUMBER: 2502-11
DRAWN BY: EKG
CHECKED BY: KTP

COPYRIGHT © 2025 KEVIN T. PERRY

SHEET TITLE: PLAN VIEWS
SHEET NUMBER: **A1.0**
Designer

CONSTRUCTION DOCUMENTS

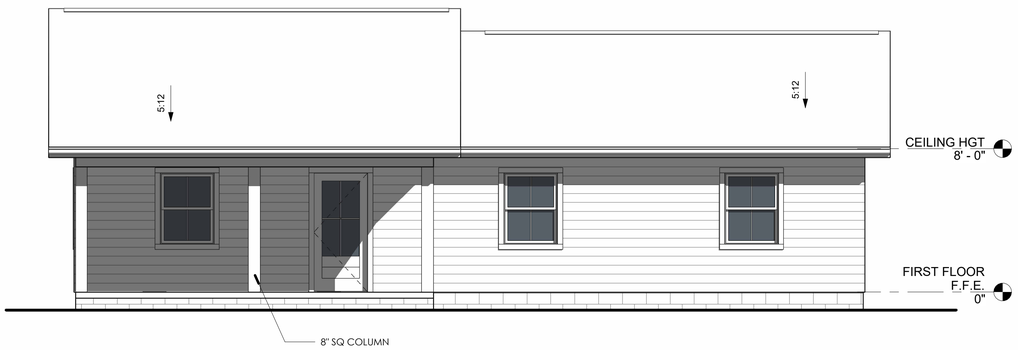

1 FRONT ELEVATION
1/4" = 1'-0"

0' 2' 4' 8'

2 LEFT ELEVATION
1/4" = 1'-0"

0' 2' 4' 8'

3 REAR ELEVATION
1/4" = 1'-0"

0' 2' 4' 8'

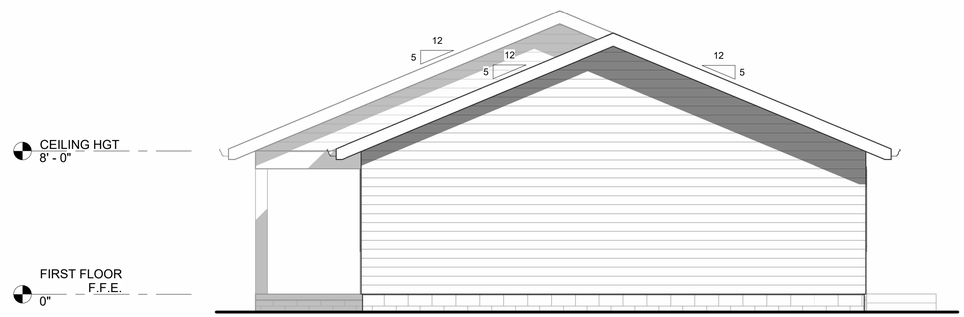

4 RIGHTELEVATION
1/4" = 1'-0"

0' 2' 4' 8'

KEVIN T. PERRY, PE, AIA
ARCHITECT | ENGINEER
PO BOX 1088
MURRAY, KY

PHONE: 270.331.5439
archi.ology.ky@gmail.com

archi-ology
the art & science of building design

THE FULLER CENTER - 3BD/2BTH HOME

FITZGERALD, GA

REV.	DATE

DATE: 0114.2026

PROJECT NUMBER: 2502-11

DRAWN BY: EKG

CHECKED BY: KTP

COPYRIGHT © 2025 KEVIN T. PERRY

SHEET TITLE: ELEVATIONS

SHEET NUMBER: **A2.0**

Designer

CONSTRUCTION DOCUMENTS

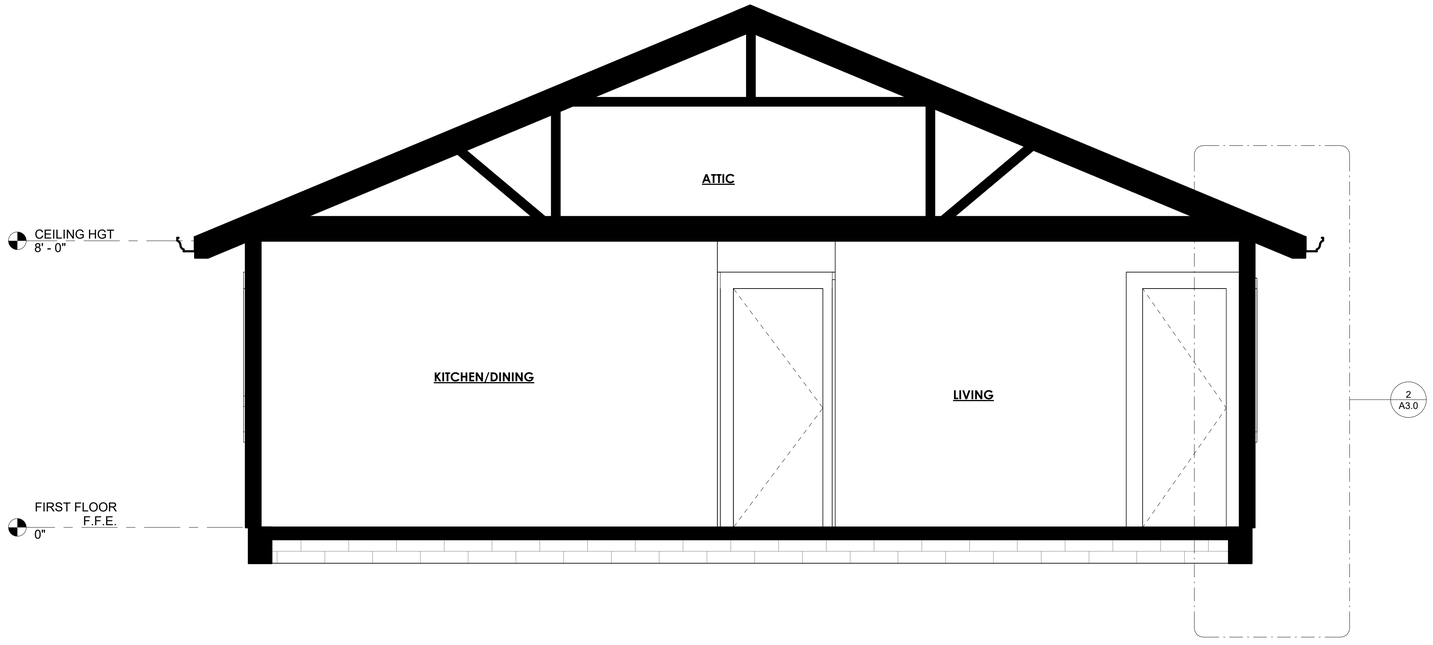

1 BUILDING SECTION
1/2" = 1'-0"

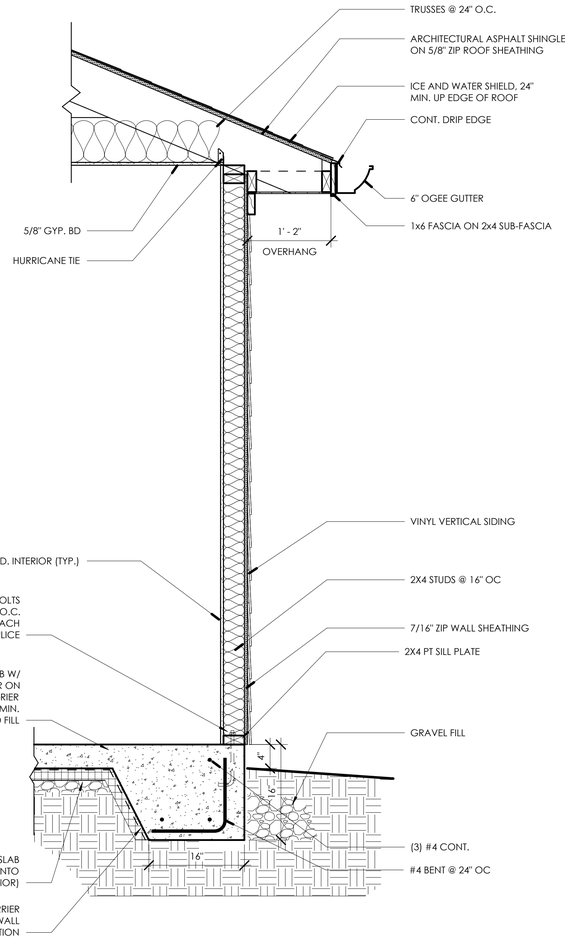

2 TYPICAL WALL SECTION
1" = 1'-0"

KEVIN T. PERRY, PE, AIA
ARCHITECT | ENGINEER
PO BOX 1088
MURRAY, KY

PHONE: 270.331.5439
archi.ology.ky@gmail.com

archi-ology
the art & science of building design

THE FULLER CENTER - 3BD/2BTH HOME

FITZGERALD, GA

REV.	DATE

DATE: 0114.2026
PROJECT NUMBER: 2502-11
DRAWN BY: EKG
CHECKED BY: KTP

COPYRIGHT © 2022 KEVIN T. PERRY

SHEET TITLE: SECTIONS AND DETAILS
SHEET NUMBER: **A3.0**
Designer

CONSTRUCTION DOCUMENTS