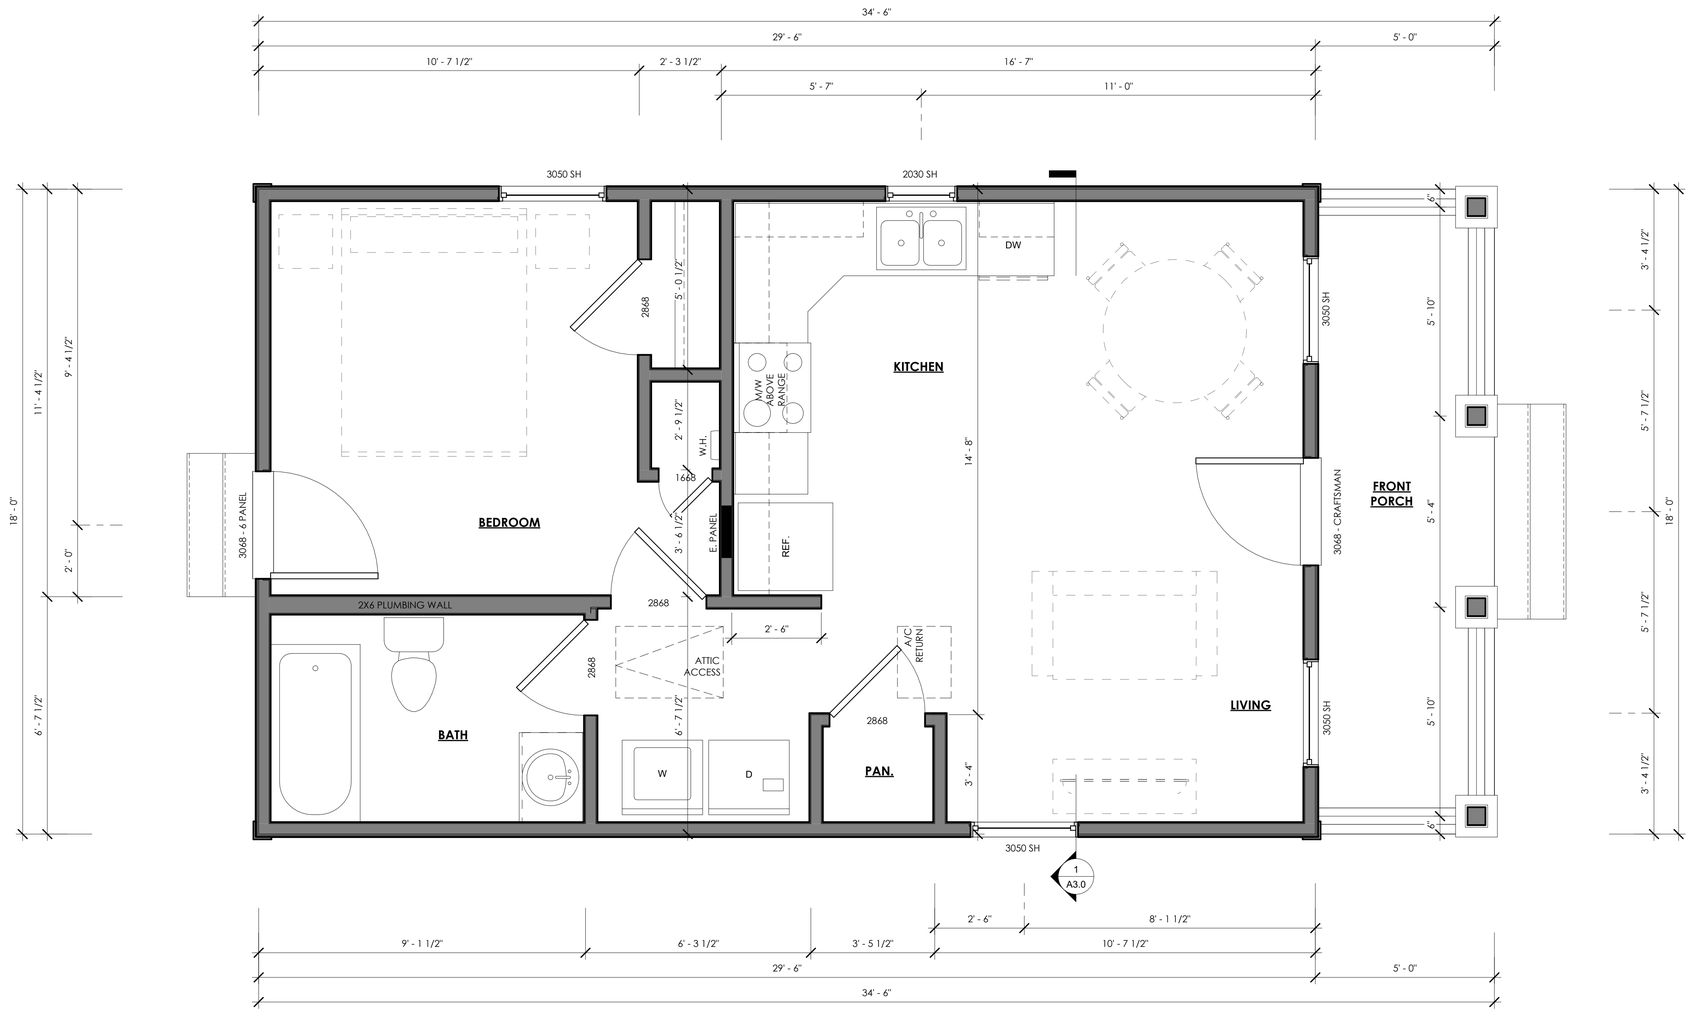

1 FLOOR PLAN
1/2" = 1'-0"

0' 1' 2' 4'

The client has contracted archi-ology, pllc for professional services and the products of that service (drawings, etc.) remain the property of archi-ology, pllc. These plans are protected under the Federal Copyright Act, Title XVII of the U.S. Code and Chapter 37 of the Code of Federal Regulations. The owner of the copyright retains title and ownership of the original documents. The drawings released to the client cannot be used by or resold to any other individual nor reused for another project or location. Additionally, reproduction of these plans, either in whole or in part including any form of copying and/or preparation of derivative works thereof, for any reason without prior written permission is strictly prohibited.

archi-ology
the art & science of building design
KEVIN T. PERRY, PE, AIA
ARCHITECT | ENGINEER
P.O.BOX 1088
MURRAY, KY
PHONE: 270.331.5439
archi.ology.ky@gmail.com

THE FULLER CENTER - 1BD/1BTH COTTAGE

REV.	DATE

DATE: 08.20.2026
PROJECT NUMBER: FULLER 1B1b
DRAWN BY: EKS
CHECKED BY: KTP

COPYRIGHT © 2026 ARCHI-OLOGY, PLLC

SHEET TITLE: FLOOR PLAN VIEW
SHEET NUMBER: A1.0
Designer

CONSTRUCTION DOCUMENTS

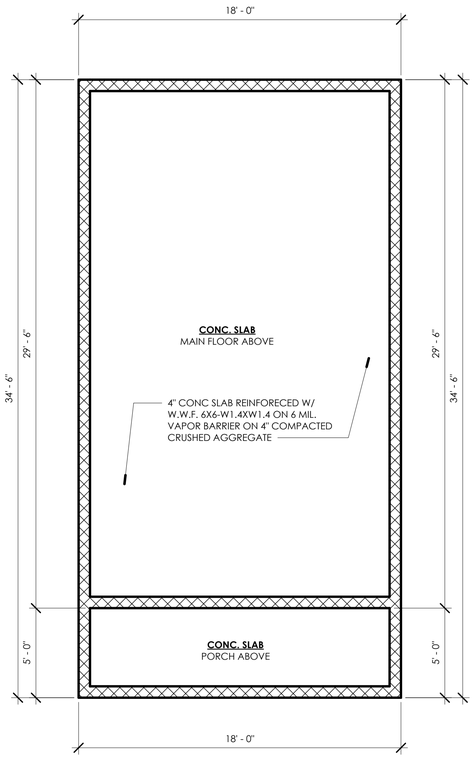

1 FOUNDATION PLAN
1/4" = 1'-0"
0' 2' 4' 8'

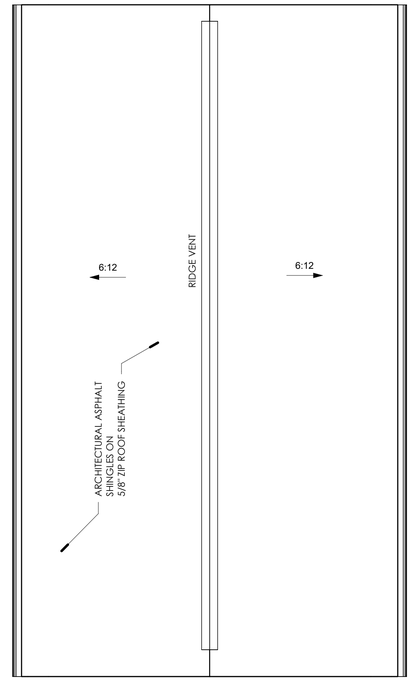

2 ROOF PLAN
1/4" = 1'-0"
0' 2' 4' 8'

KEVIN T. PERRY, PE, AIA
ARCHITECT | ENGINEER
PO BOX 1088
MURRAY, KY
PHONE: 270.331.5439
archi.ology.ky@gmail.com

archi-ology
the art & science of building design

THE FULLER CENTER - 1BD/1BTH COTTAGE

REV.	DATE

DATE: 08.20.2026
PROJECT NUMBER: FULLER 1B1b
DRAWN BY: EKS
CHECKED BY: KTP

COPYRIGHT © 2025 KEVIN T. PERRY

SHEET TITLE: PLAN VIEWS
SHEET NUMBER: A1.1
Designer

CONSTRUCTION DOCUMENTS

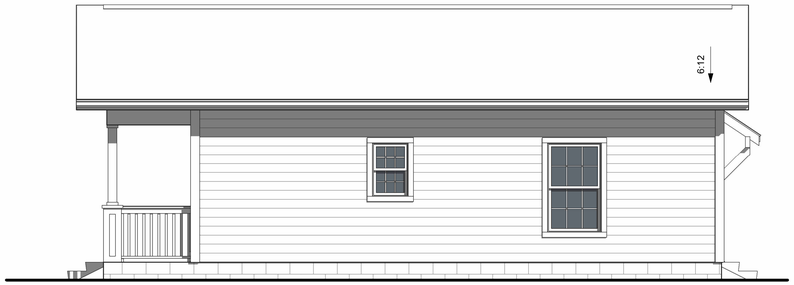

1 LEFT ELEVATION
1/4" = 1'-0"

0' 2' 4' 8'

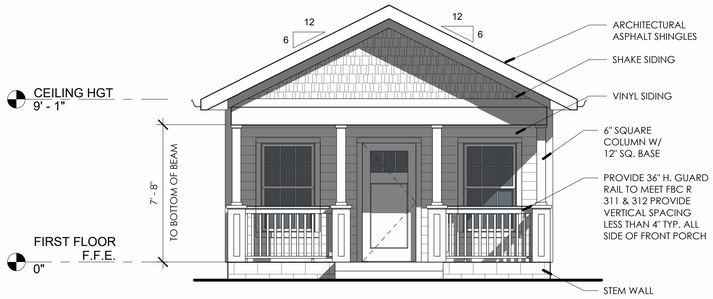

2 FRONT ELEVATION
1/4" = 1'-0"

0' 2' 4' 8'

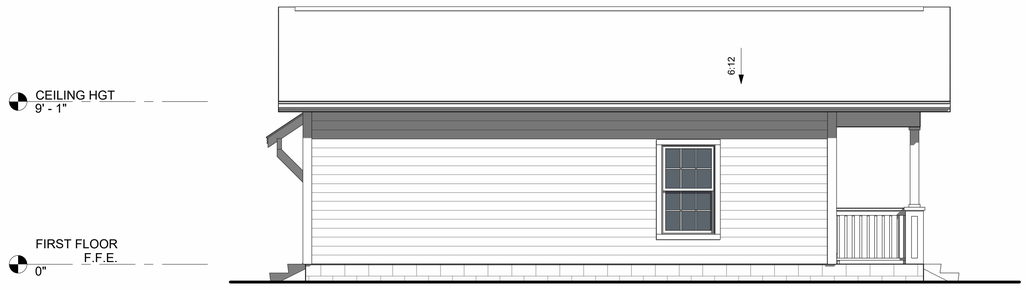

3 RIGHT ELEVATION
1/4" = 1'-0"

0' 2' 4' 8'

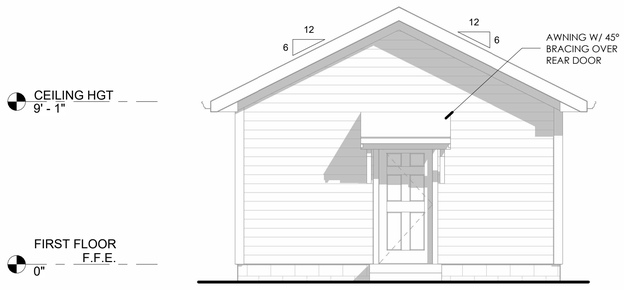

4 REAR ELEVATION
1/4" = 1'-0"

0' 2' 4' 8'

KEVIN T. PERRY, PE, AIA
ARCHITECT | ENGINEER
PO BOX 1088
MURRAY, KY

PHONE: 270.331.5439
archi.ology.ky@gmail.com

archi-ology
the art & science of building design

THE FULLER CENTER - 1BD/1BTH COTTAGE

REV.	DATE

DATE: 08.20.2026

PROJECT NUMBER: FULLER 1B1b

DRAWN BY: EKS

CHECKED BY: KTP

COPYRIGHT © 2025 KEVIN T. PERRY

SHEET TITLE: ELEVATIONS

SHEET NUMBER: **A2.0**

Designer

CONSTRUCTION DOCUMENTS

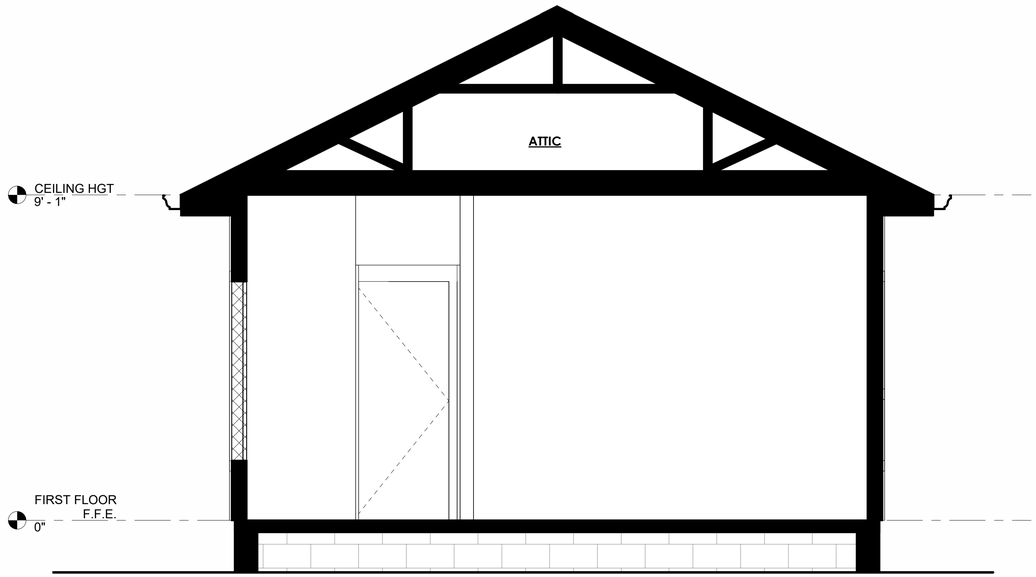

1 BUILDING SECTION
1/2" = 1'-0"

2 PERSPECTIVE VIEW

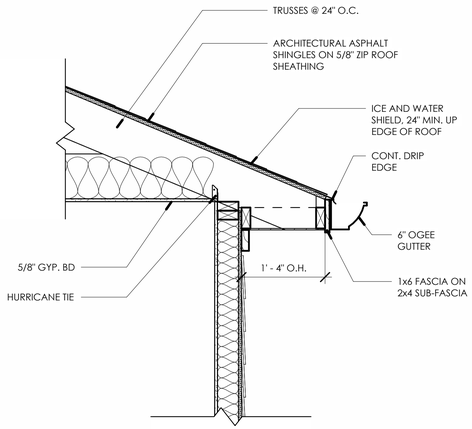

3 TYP. ROOF DETAIL
1" = 1'-0"

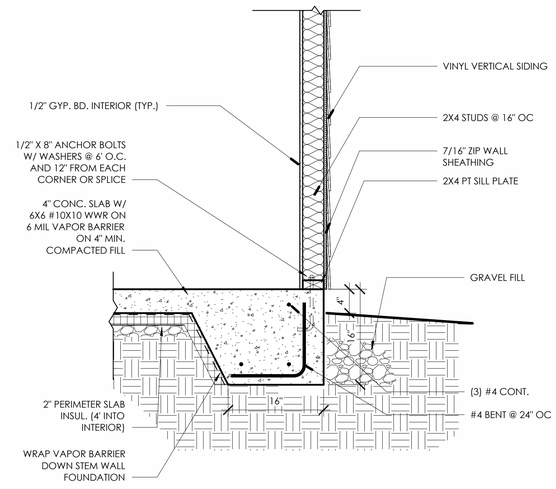

4 SLAB FOUNDATION DETAIL
1" = 1'-0"

KEVIN T. PERRY, PE, AIA
ARCHITECT | ENGINEER
PO BOX 1088
MURRAY, KY

PHONE: 270.331.5439
archi.ology.ky@gmail.com

archi-ology
the art & science of building design

THE FULLER CENTER - 1BD/1BTH COTTAGE

REV.	DATE

DATE: 08.20.2026
PROJECT NUMBER: FULLER 1B1b
DRAWN BY: EKS
CHECKED BY: KTP

COPYRIGHT © 2026 KEVIN T. PERRY

SHEET TITLE: SECTIONS AND DETAILS
SHEET NUMBER: **A3.0**
Designer

CONSTRUCTION DOCUMENTS