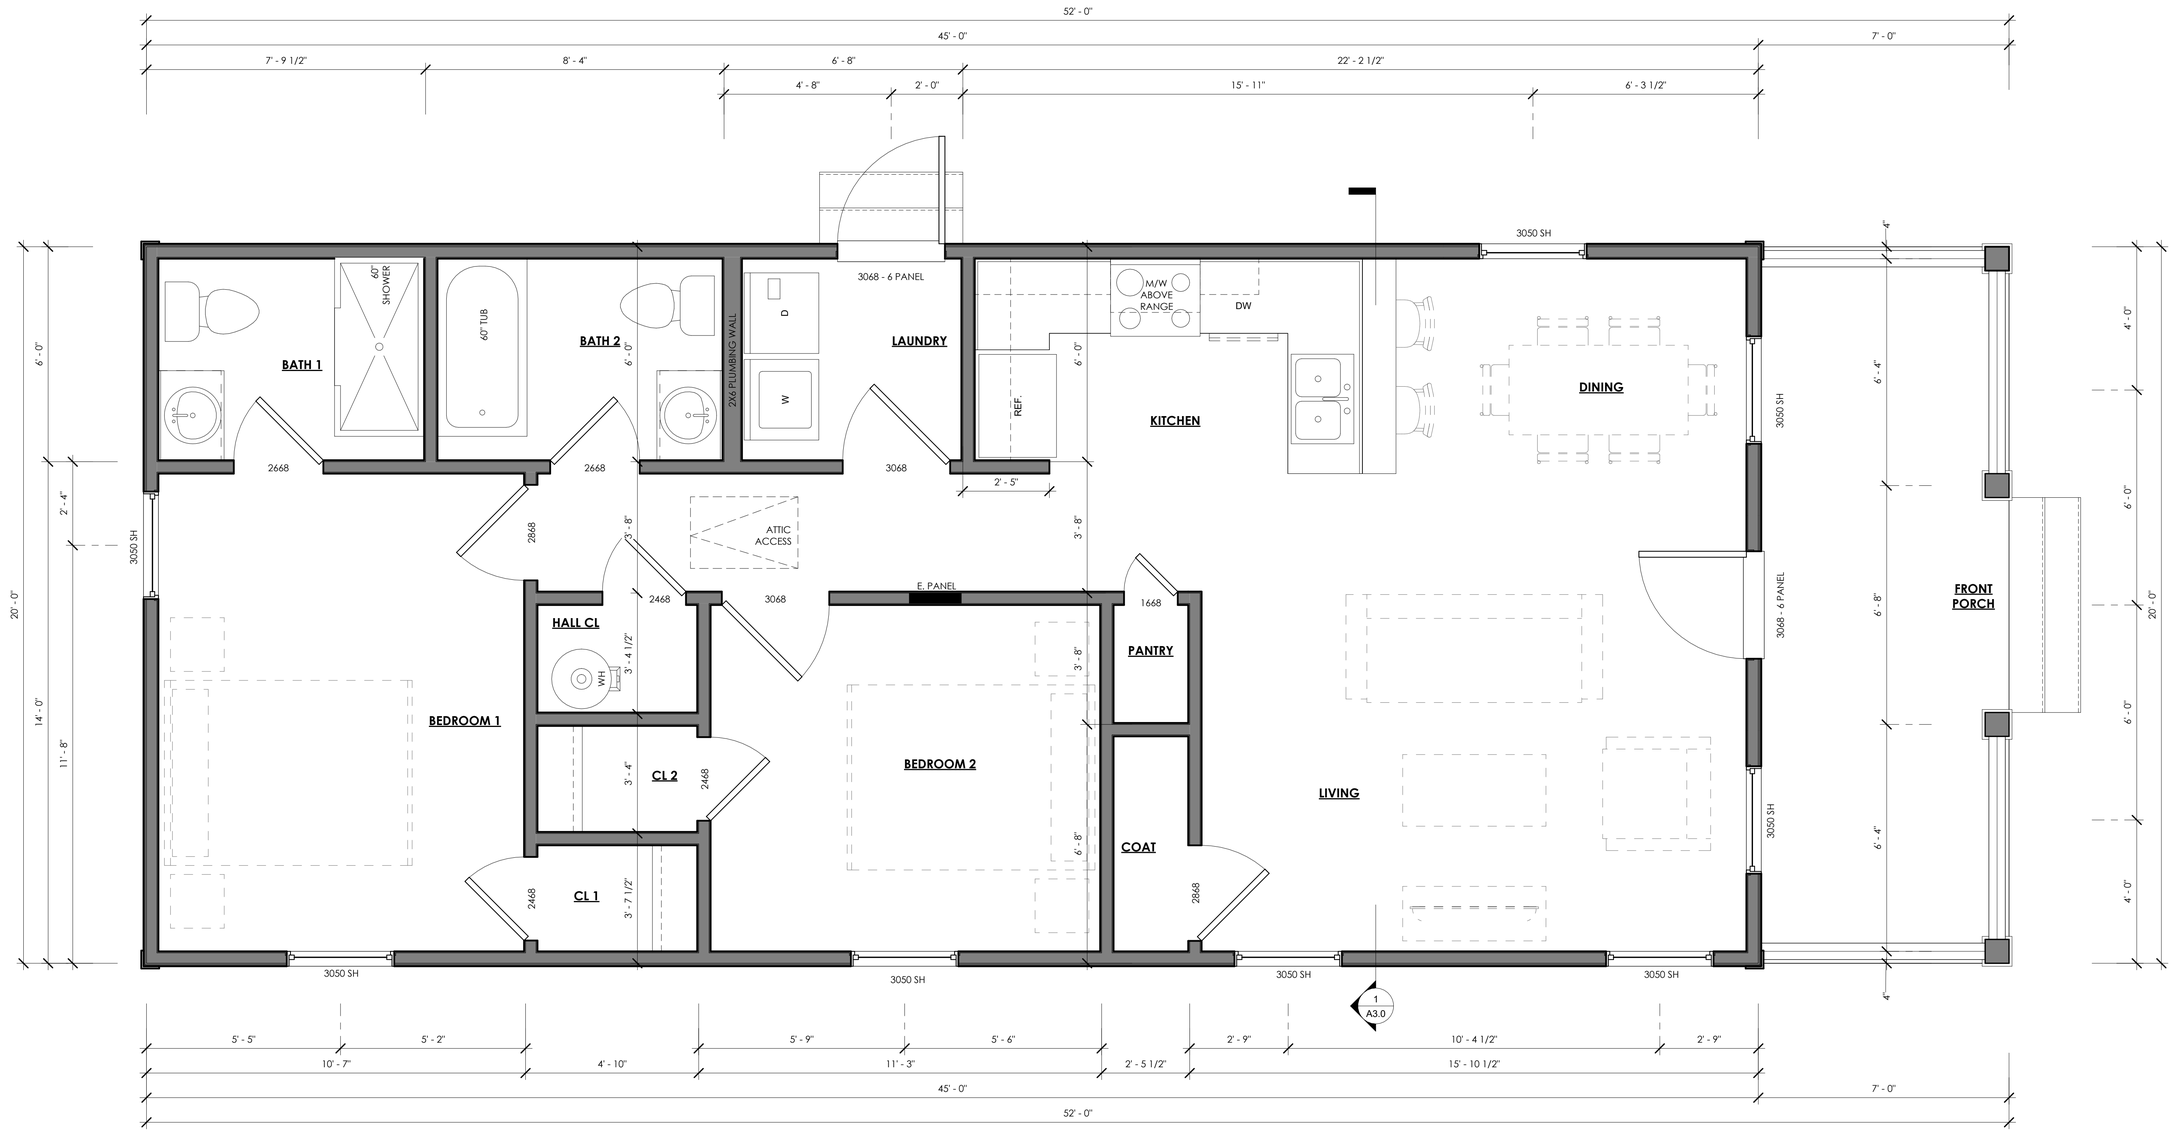

1 FLOOR PLAN
1/2" = 1'-0"

0' 1' 2' 4'

KEVIN T. PERRY, PE, AIA
ARCHITECT | ENGINEER
P.O.BOX 1088
MURRAY, KY

PHONE: 270.331.5439
archi.ology.ky@gmail.com

archi-ology
the art & science of building design

THE FULLER CENTER - 2BD/2BTH HOME

REV.	DATE

DATE: 08.20.2026
PROJECT NUMBER: FULLER 2B2b
DRAWN BY: EKS
CHECKED BY: KTP

COPYRIGHT © 2026 KEVIN T. PERRY

SHEET TITLE: FLOOR PLAN VIEW

SHEET NUMBER: A1.0
Designer

CONSTRUCTION DOCUMENTS

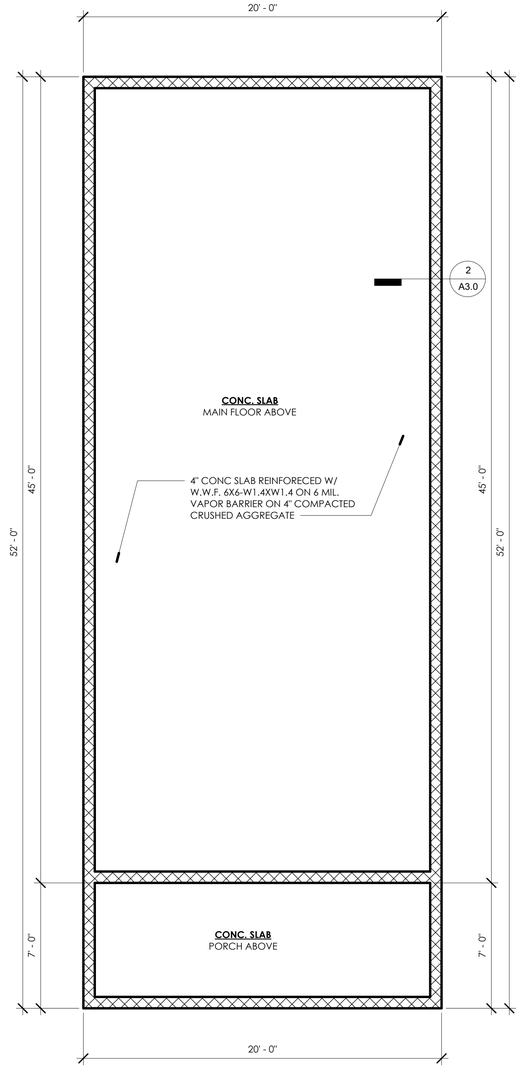

1 SLAB FOUNDATION PLAN
1/4" = 1'-0"
0' 2' 4' 8'

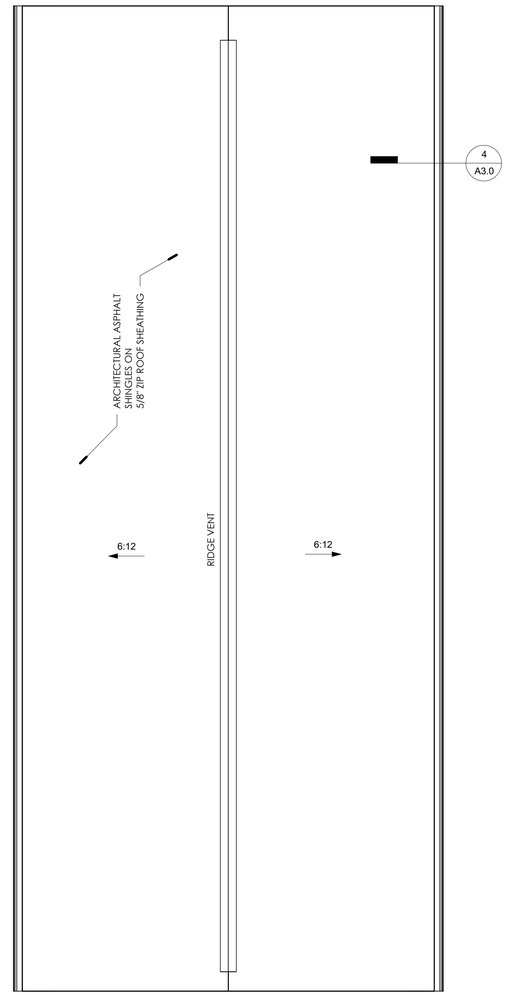

2 ROOF PLAN
1/4" = 1'-0"
0' 2' 4' 8'

KEVIN T. PERRY, PE, AIA
ARCHITECT | ENGINEER
PO BOX 1088
MURRAY, KY
PHONE: 270.331.5439
archi.ology.ky@gmail.com

archi-ology
the art & science of building design

THE FULLER CENTER - 2BD/2BTH HOME

REV.	DATE

DATE: 08.20.2026
PROJECT NUMBER: FULLER 2B2b
DRAWN BY: EKS
CHECKED BY: KTP

COPYRIGHT © 2026 KEVIN T. PERRY

SHEET TITLE: PLAN VIEWS
SHEET NUMBER: **A1.1**
Designer

CONSTRUCTION DOCUMENTS

1 LEFT ELEVATION
1/4" = 1'-0"

0' 2' 4' 8'

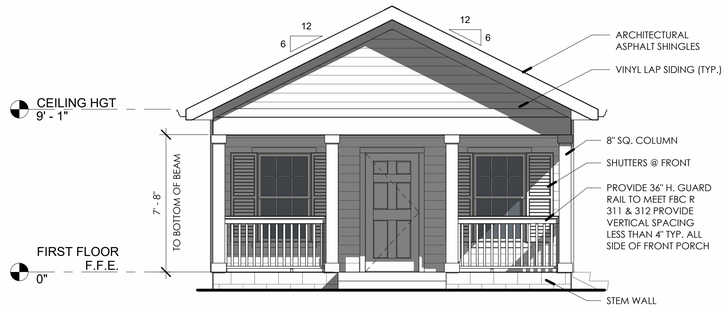

2 FRONT ELEVATION
1/4" = 1'-0"

0' 2' 4' 8'

3 RIGHT ELEVATION
1/4" = 1'-0"

0' 2' 4' 8'

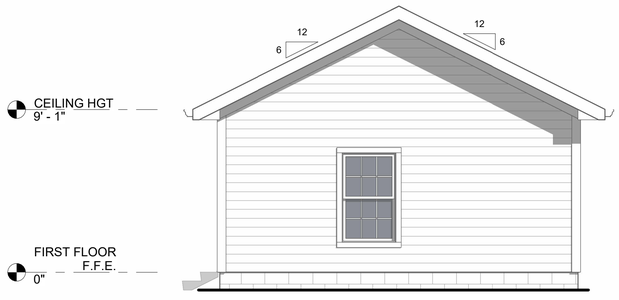

4 REAR ELEVATION
1/4" = 1'-0"

0' 2' 4' 8'

KEVIN T. PERRY, PE, AIA
ARCHITECT | ENGINEER
PO BOX 1088
MURRAY, KY

PHONE: 270.331.5439
archi.ology.ky@gmail.com

archi-ology
the art & science of building design

THE FULLER CENTER - 2BD/2BTH HOME

REV.	DATE

DATE: 08.20.2026

PROJECT NUMBER: FULLER 2B2b

DRAWN BY: EKS

CHECKED BY: KTP

COPYRIGHT © 2026 KEVIN T. PERRY

SHEET TITLE: ELEVATIONS

SHEET NUMBER: **A2.0**

Designer

CONSTRUCTION DOCUMENTS

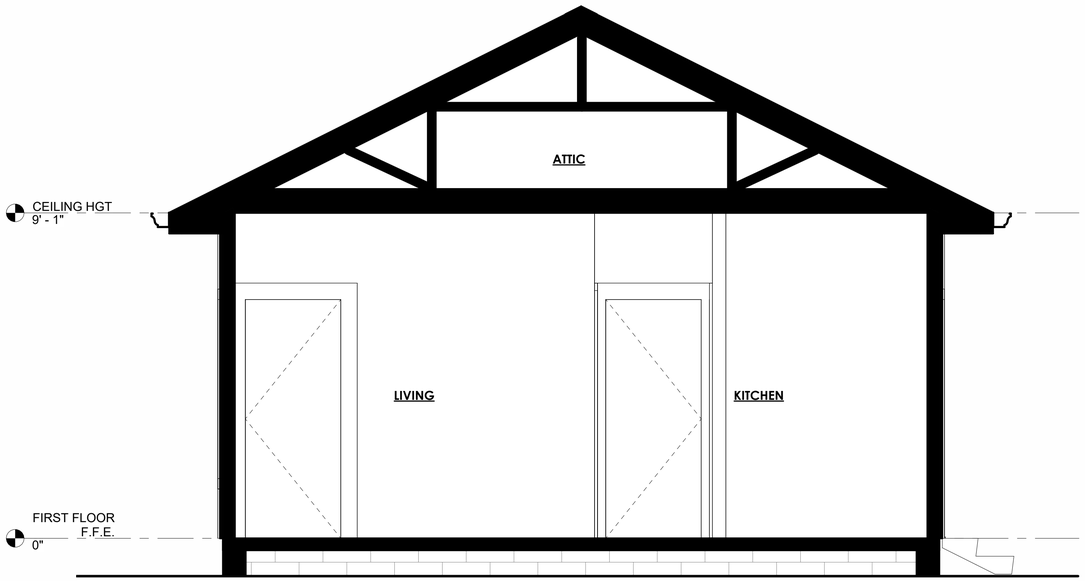

1 BUILDING SECTION
1/2" = 1'-0"

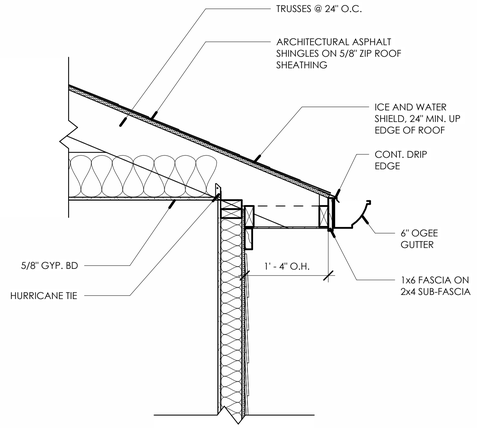

4 ROOF DETAIL
1" = 1'-0"

3 PERSPECTIVE VIEW

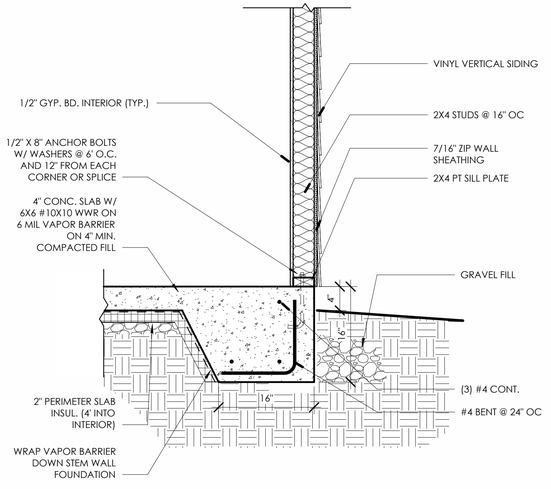

2 SLAB FOUNDATION DETAIL
1" = 1'-0"

KEVIN T. PERRY, PE, AIA
ARCHITECT | ENGINEER
P.O.BOX 1088
MURRAY, KY

PHONE: 270.331.5439
archi.ology.ky@gmail.com

archi-ology
the art & science of building design

THE FULLER CENTER - 2BD/2BTH HOME

REV.	DATE

DATE: 08.20.2026
PROJECT NUMBER: FULLER 2B2b
DRAWN BY: EKS
CHECKED BY: KTP

COPYRIGHT © 2026 KEVIN T. PERRY

SHEET TITLE: SECTIONS AND DETAILS
SHEET NUMBER: **A3.0**
Designer

CONSTRUCTION DOCUMENTS